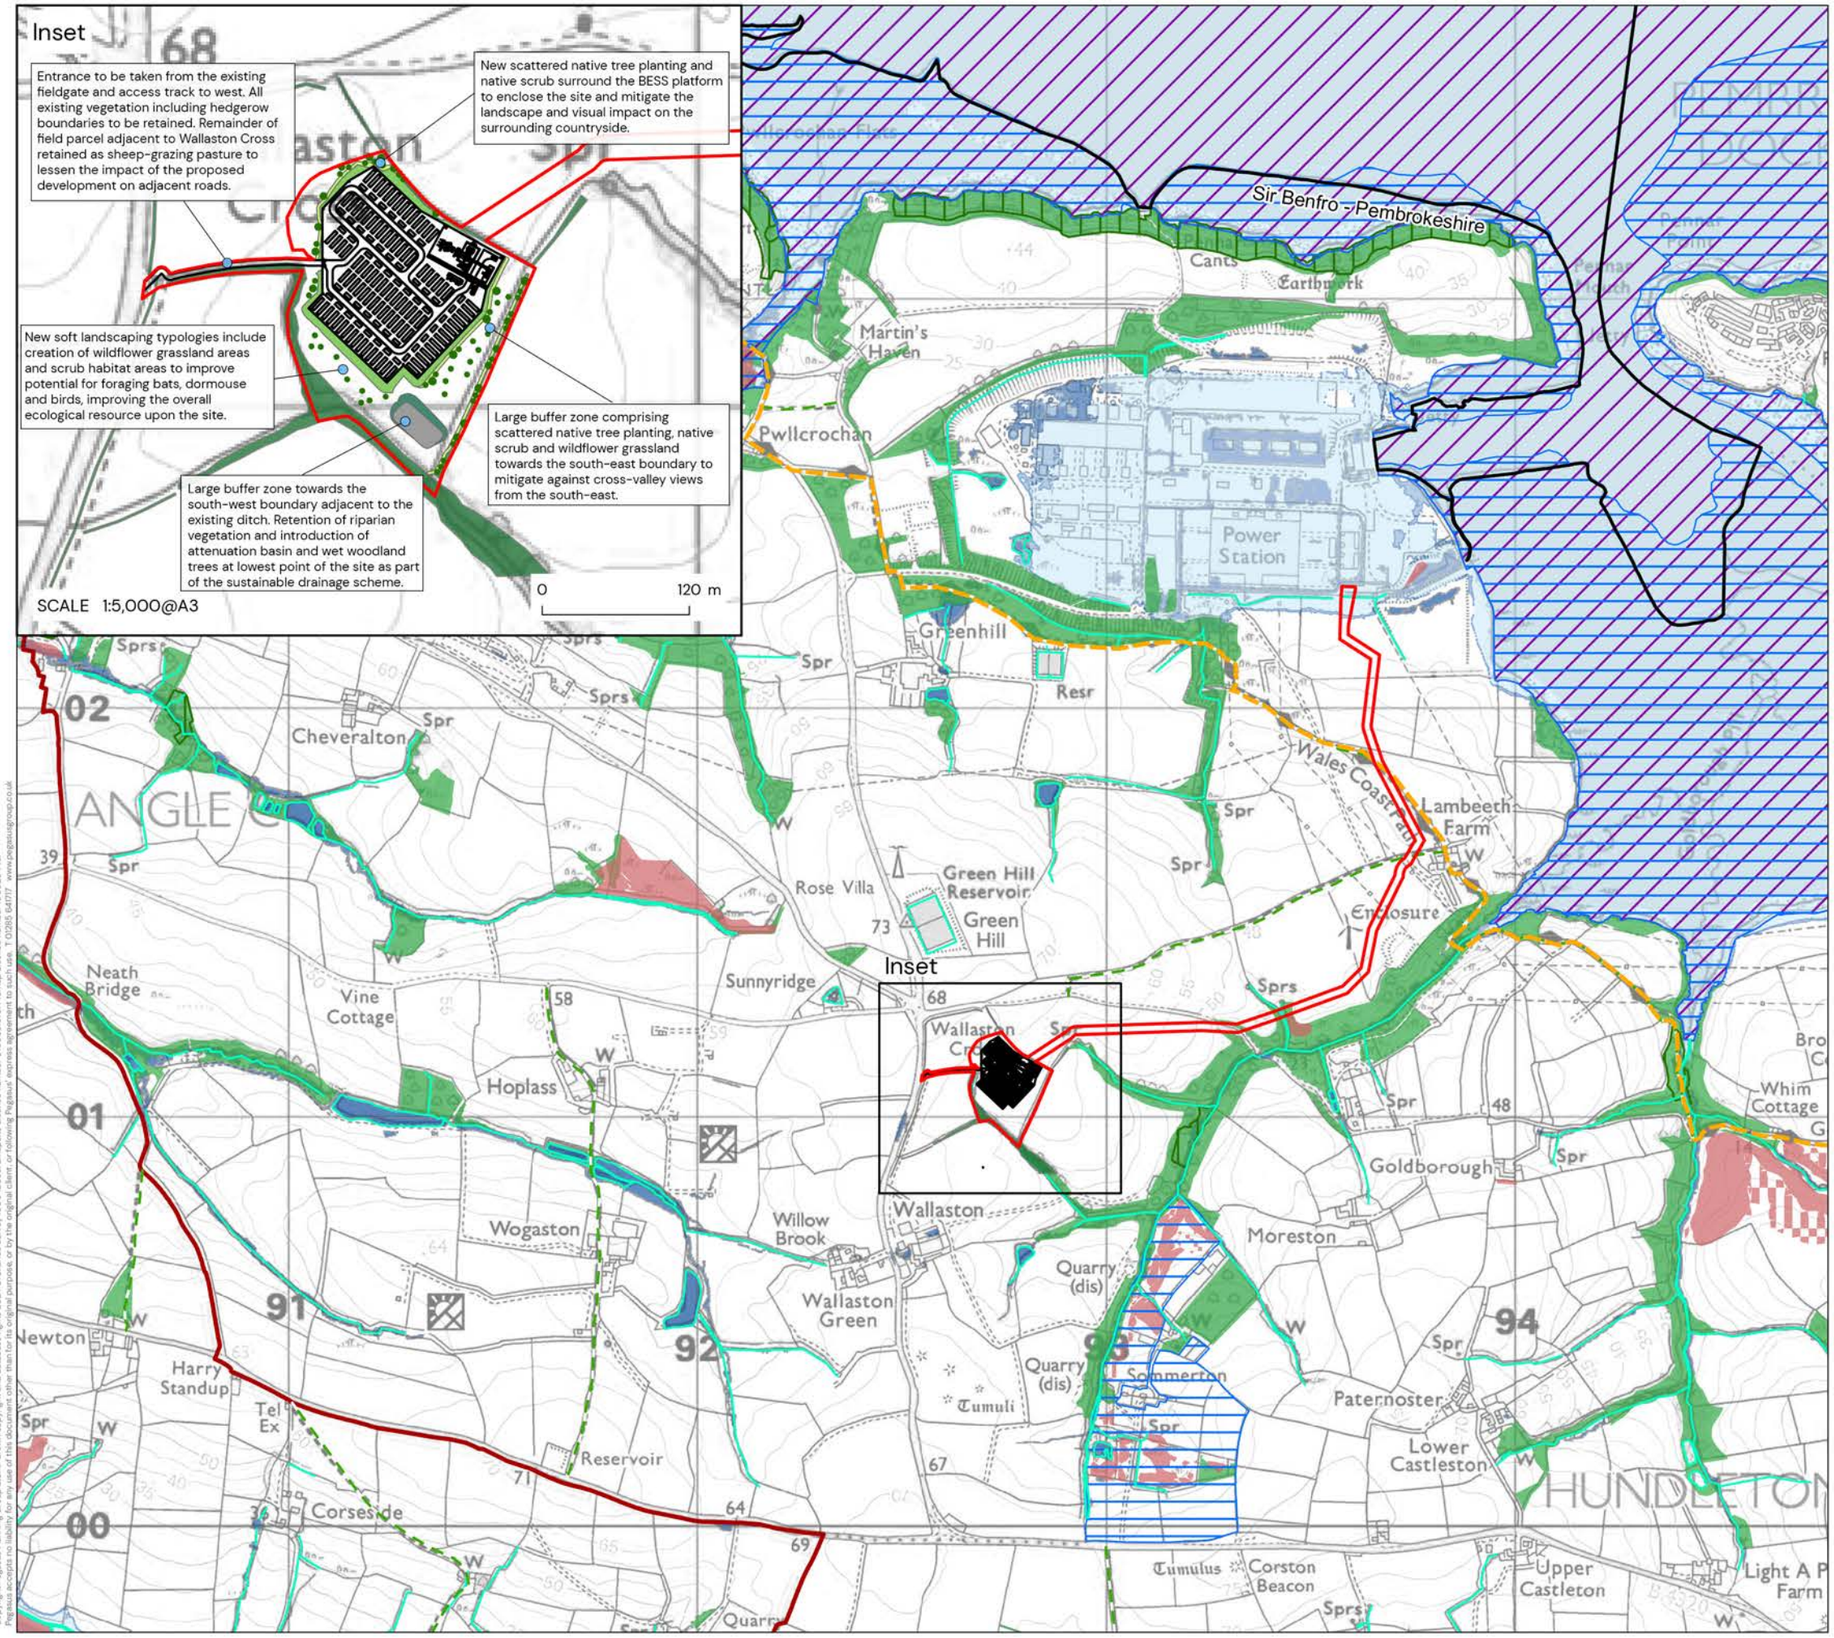

KEY

- Site Boundary
- District Boundary
- Existing Site Vegetation
- PRoWs
- Wales Coastal Path
- OS Local Water Bodies
- OS Local Greenspace
- OS Local Woodland
- Priority Habitats - High Sensitivity
- Pembrokeshire Coast National Park
- Site of Special Scientific Interest
- Special Areas of Conservation
- Ancient Woodland
- NRW Flood Zone 2
- NRW Flood Zone 3
- Welsh Surface Flooding

INSET KEY

- Proposed Large Trees
- Proposed Native Buffer Planting
- Proposed Native Scrub Planting
- Proposed Riparian Planting
- Proposed Wet Grassland

NOTES:
REVISIONS:

GREEN INFRASTRUCTURE PLAN

GOLDBOROUGH ROAD BATTERY ENERGY STORAGE SYSTEM

PEMBROKE GREEN LIMITED

N
0 500 m

DATE	SCALE	TEAM	APPROVED
06/02/2024	1:15,000@A3	NC	LS

SHEET	REVISION
-	A

DRAWING NUMBER
P23-2200_EN_08

PEGASUS GROUP

Copyright Pegasus Planning Group Ltd. © Crown copyright and database rights 2024 Ordnance Survey 100042093. Emapsite Licence number 0100031673. Promap Licence number 100020449. Pegasus accepts no liability for any use of this document other than for its original purpose, or by the original client, or following Pegasus' express agreement to such use. 01285 641717 www.pegasusgroup.co.uk